Annexure "AD1"

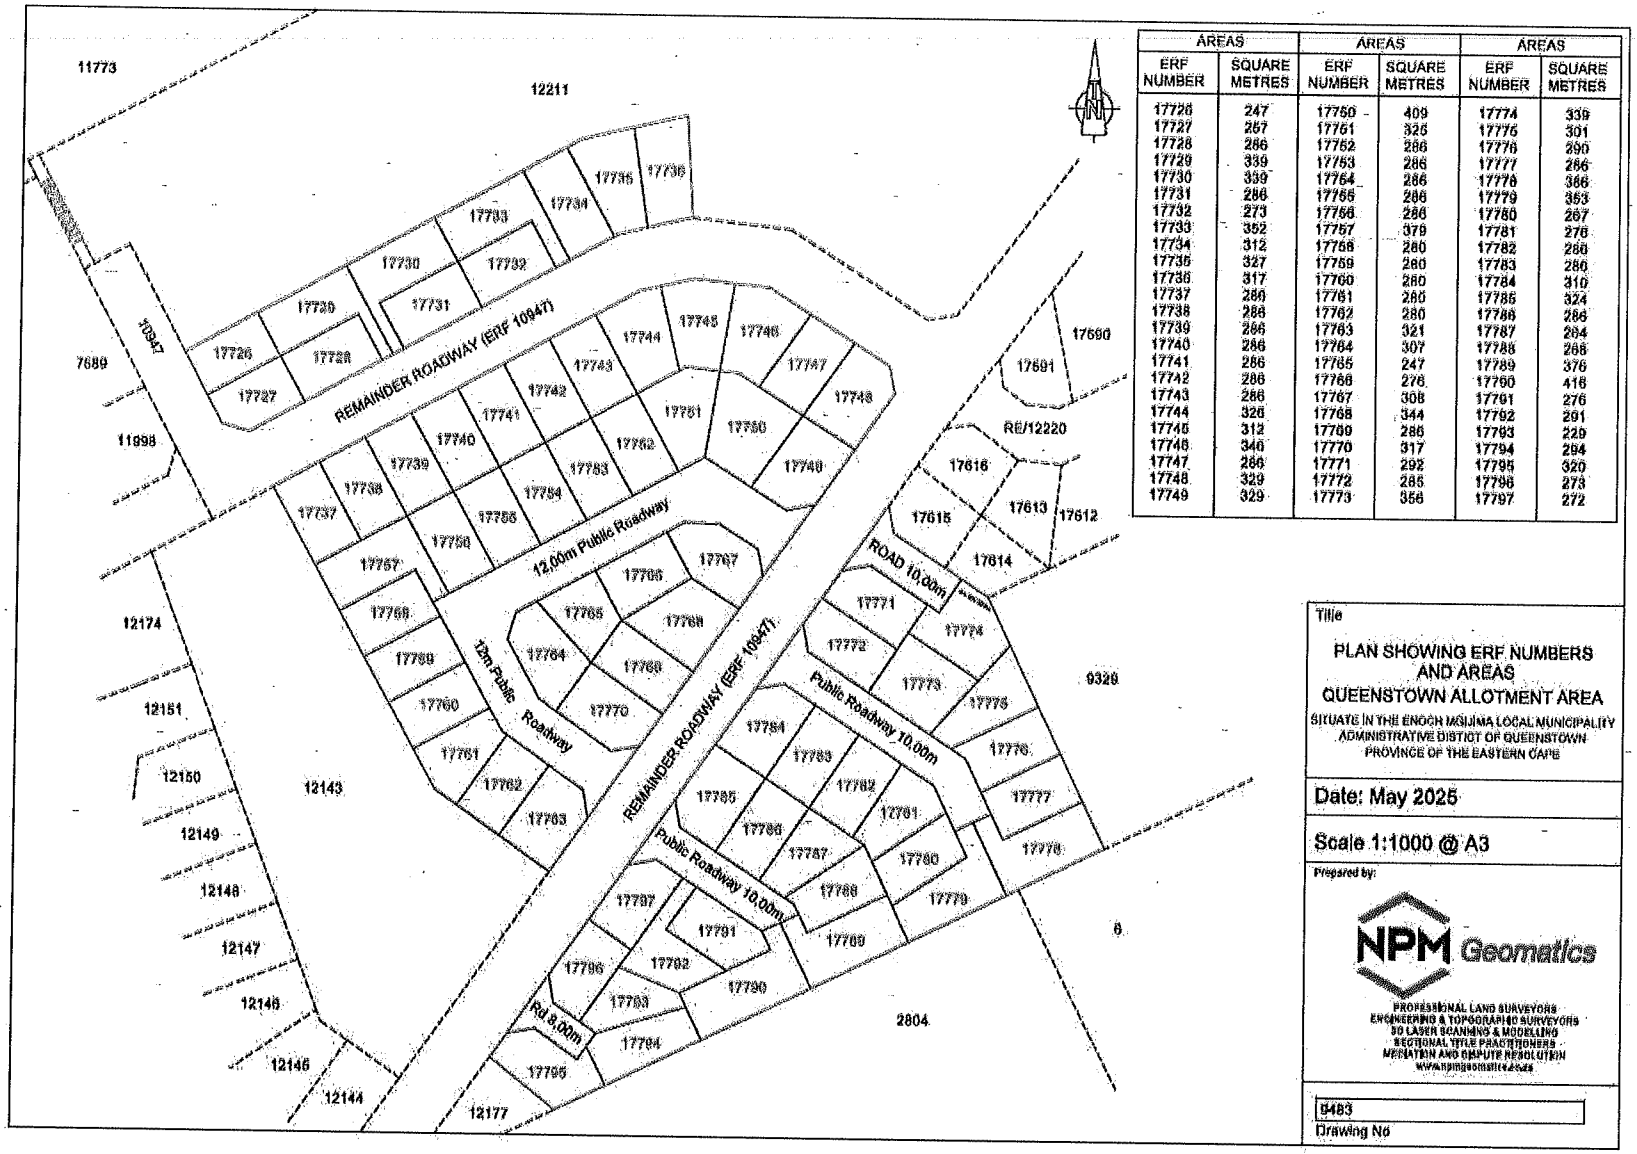

AREAS		AREAS		AREAS	
ERF NUMBER	SQUARE METRES	ERF NUMBER	SQUARE METRES	ERF NUMBER	SQUARE METRES
17726	247	17750	409	17774	339
17727	257	17751	326	17775	301
17728	286	17752	286	17776	290
17729	339	17753	286	17777	286
17730	339	17754	286	17778	386
17731	286	17755	286	17779	353
17732	273	17756	286	17780	267
17733	352	17757	379	17781	276
17734	312	17758	280	17782	280
17735	327	17759	280	17783	280
17736	317	17760	280	17784	310
17737	280	17761	280	17785	324
17738	286	17762	280	17786	286
17739	286	17763	321	17787	294
17740	286	17764	307	17788	268
17741	286	17765	247	17789	376
17742	286	17766	276	17790	416
17743	286	17767	308	17791	276
17744	326	17768	344	17792	291
17745	312	17769	286	17793	229
17746	346	17770	317	17794	294
17747	286	17771	292	17795	320
17748	329	17772	286	17796	273
17749	329	17773	356	17797	272

Title

PLAN SHOWING ERF NUMBERS AND AREAS
QUEENSTOWN ALLOTMENT AREA

SITUATE IN THE ENOCH MGIJIMA LOCAL MUNICIPALITY
ADMINISTRATIVE DISTICT OF QUEENSTOWN
PROVINCE OF THE EASTERN CAPE

Date: May 2025

Scale 1:1000 @ A3

Prepared by:

NPM Geomatics

PROFESSIONAL LAND SURVEYORS
ENGINEERING & TOPOGRAPHIC SURVEYORS
3D LASER SCANNING & MODELLING
SECTIONAL TITLE PRACTITIONERS
MEDIATION AND DISPUTE RESOLUTION
WWW.NPMGEOMATICS.CO.ZA

0483
Drawing No